PLANTING PLAN
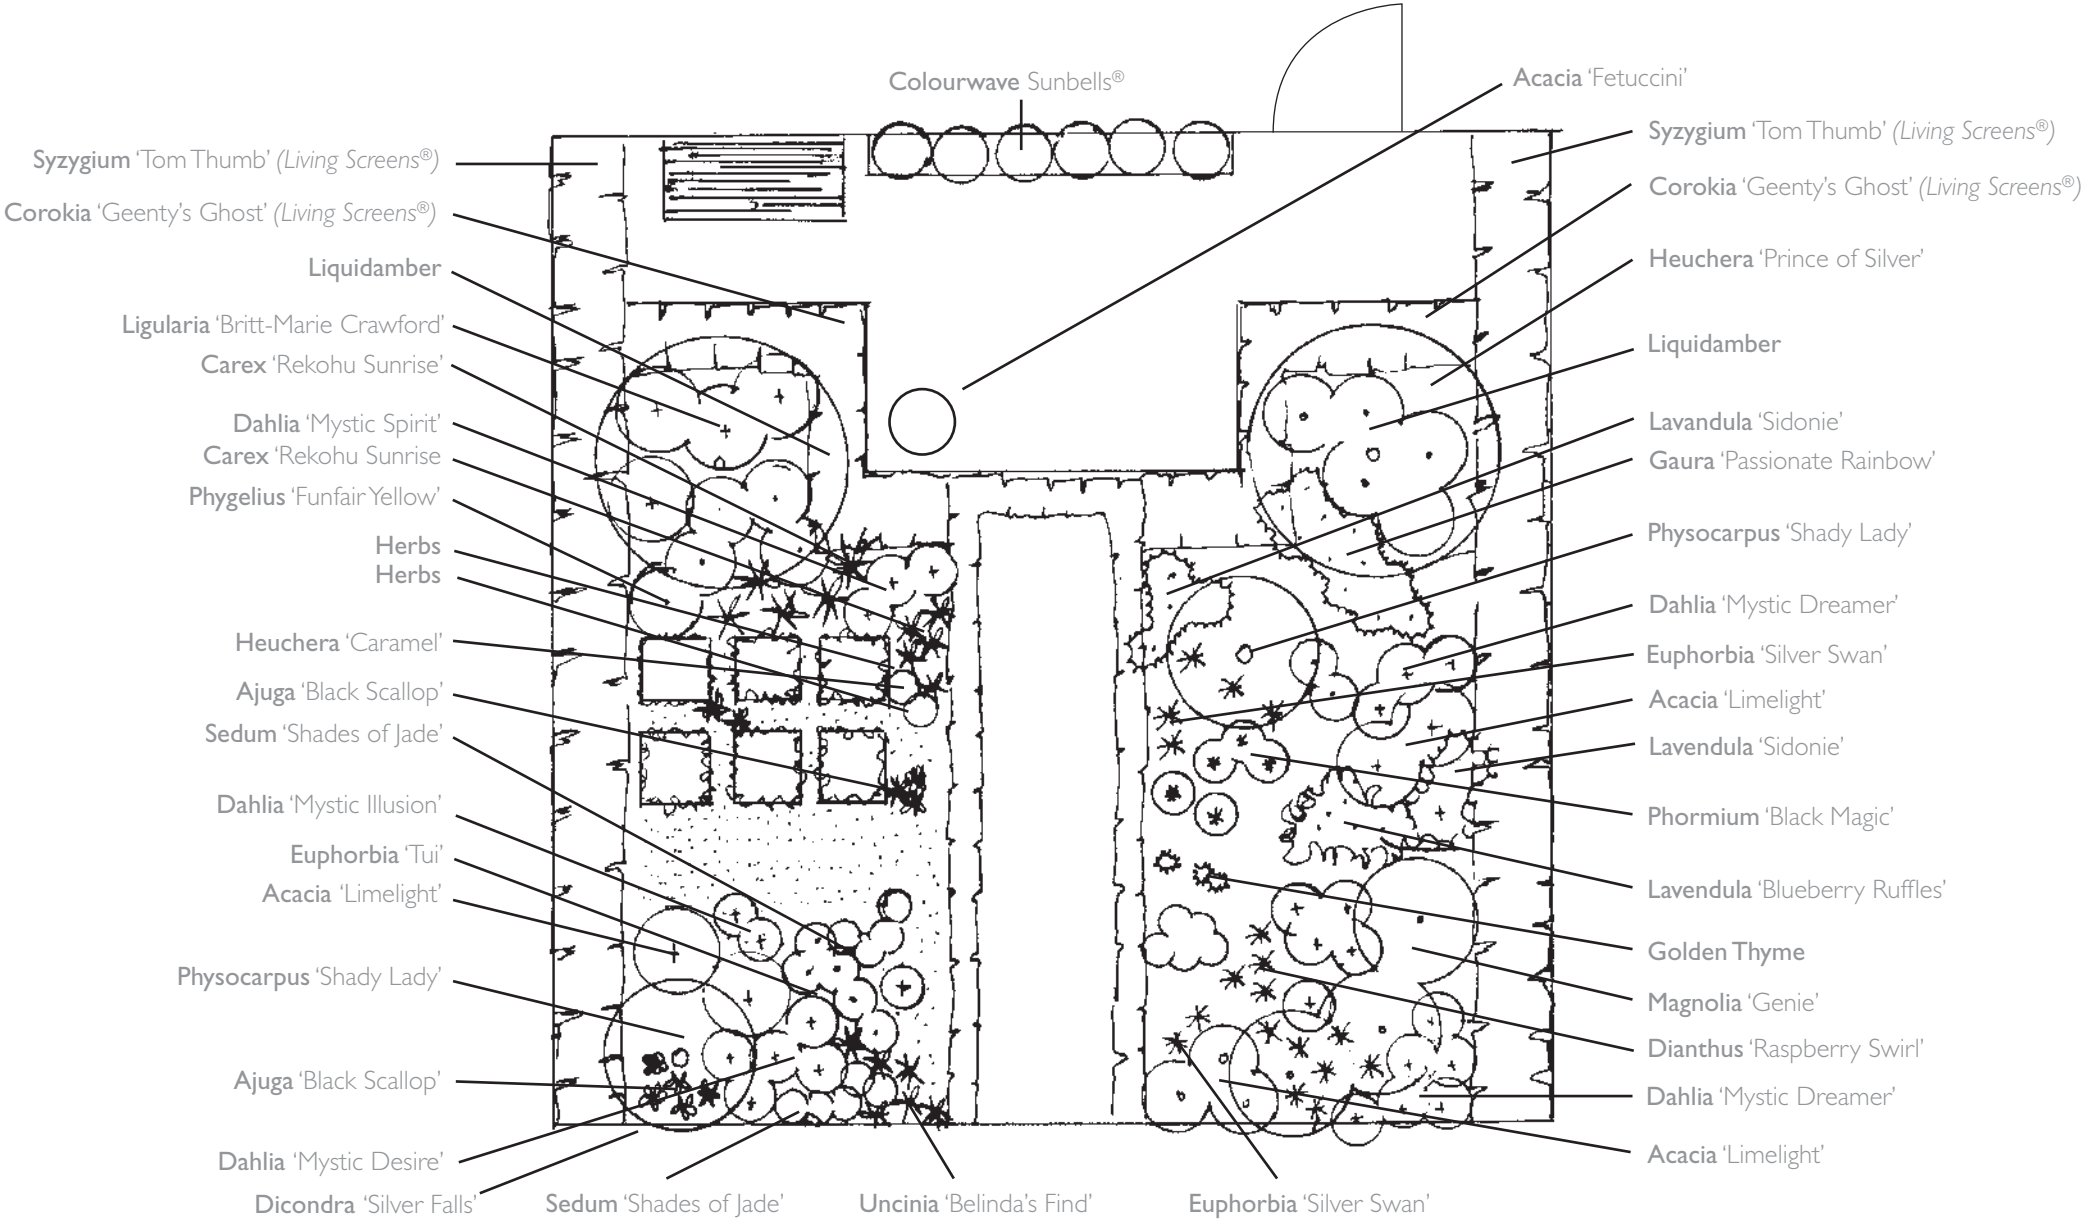
Auckland Flower Show: Courtyard Garden 'C7'
Kiwigold at Tully & Gardener